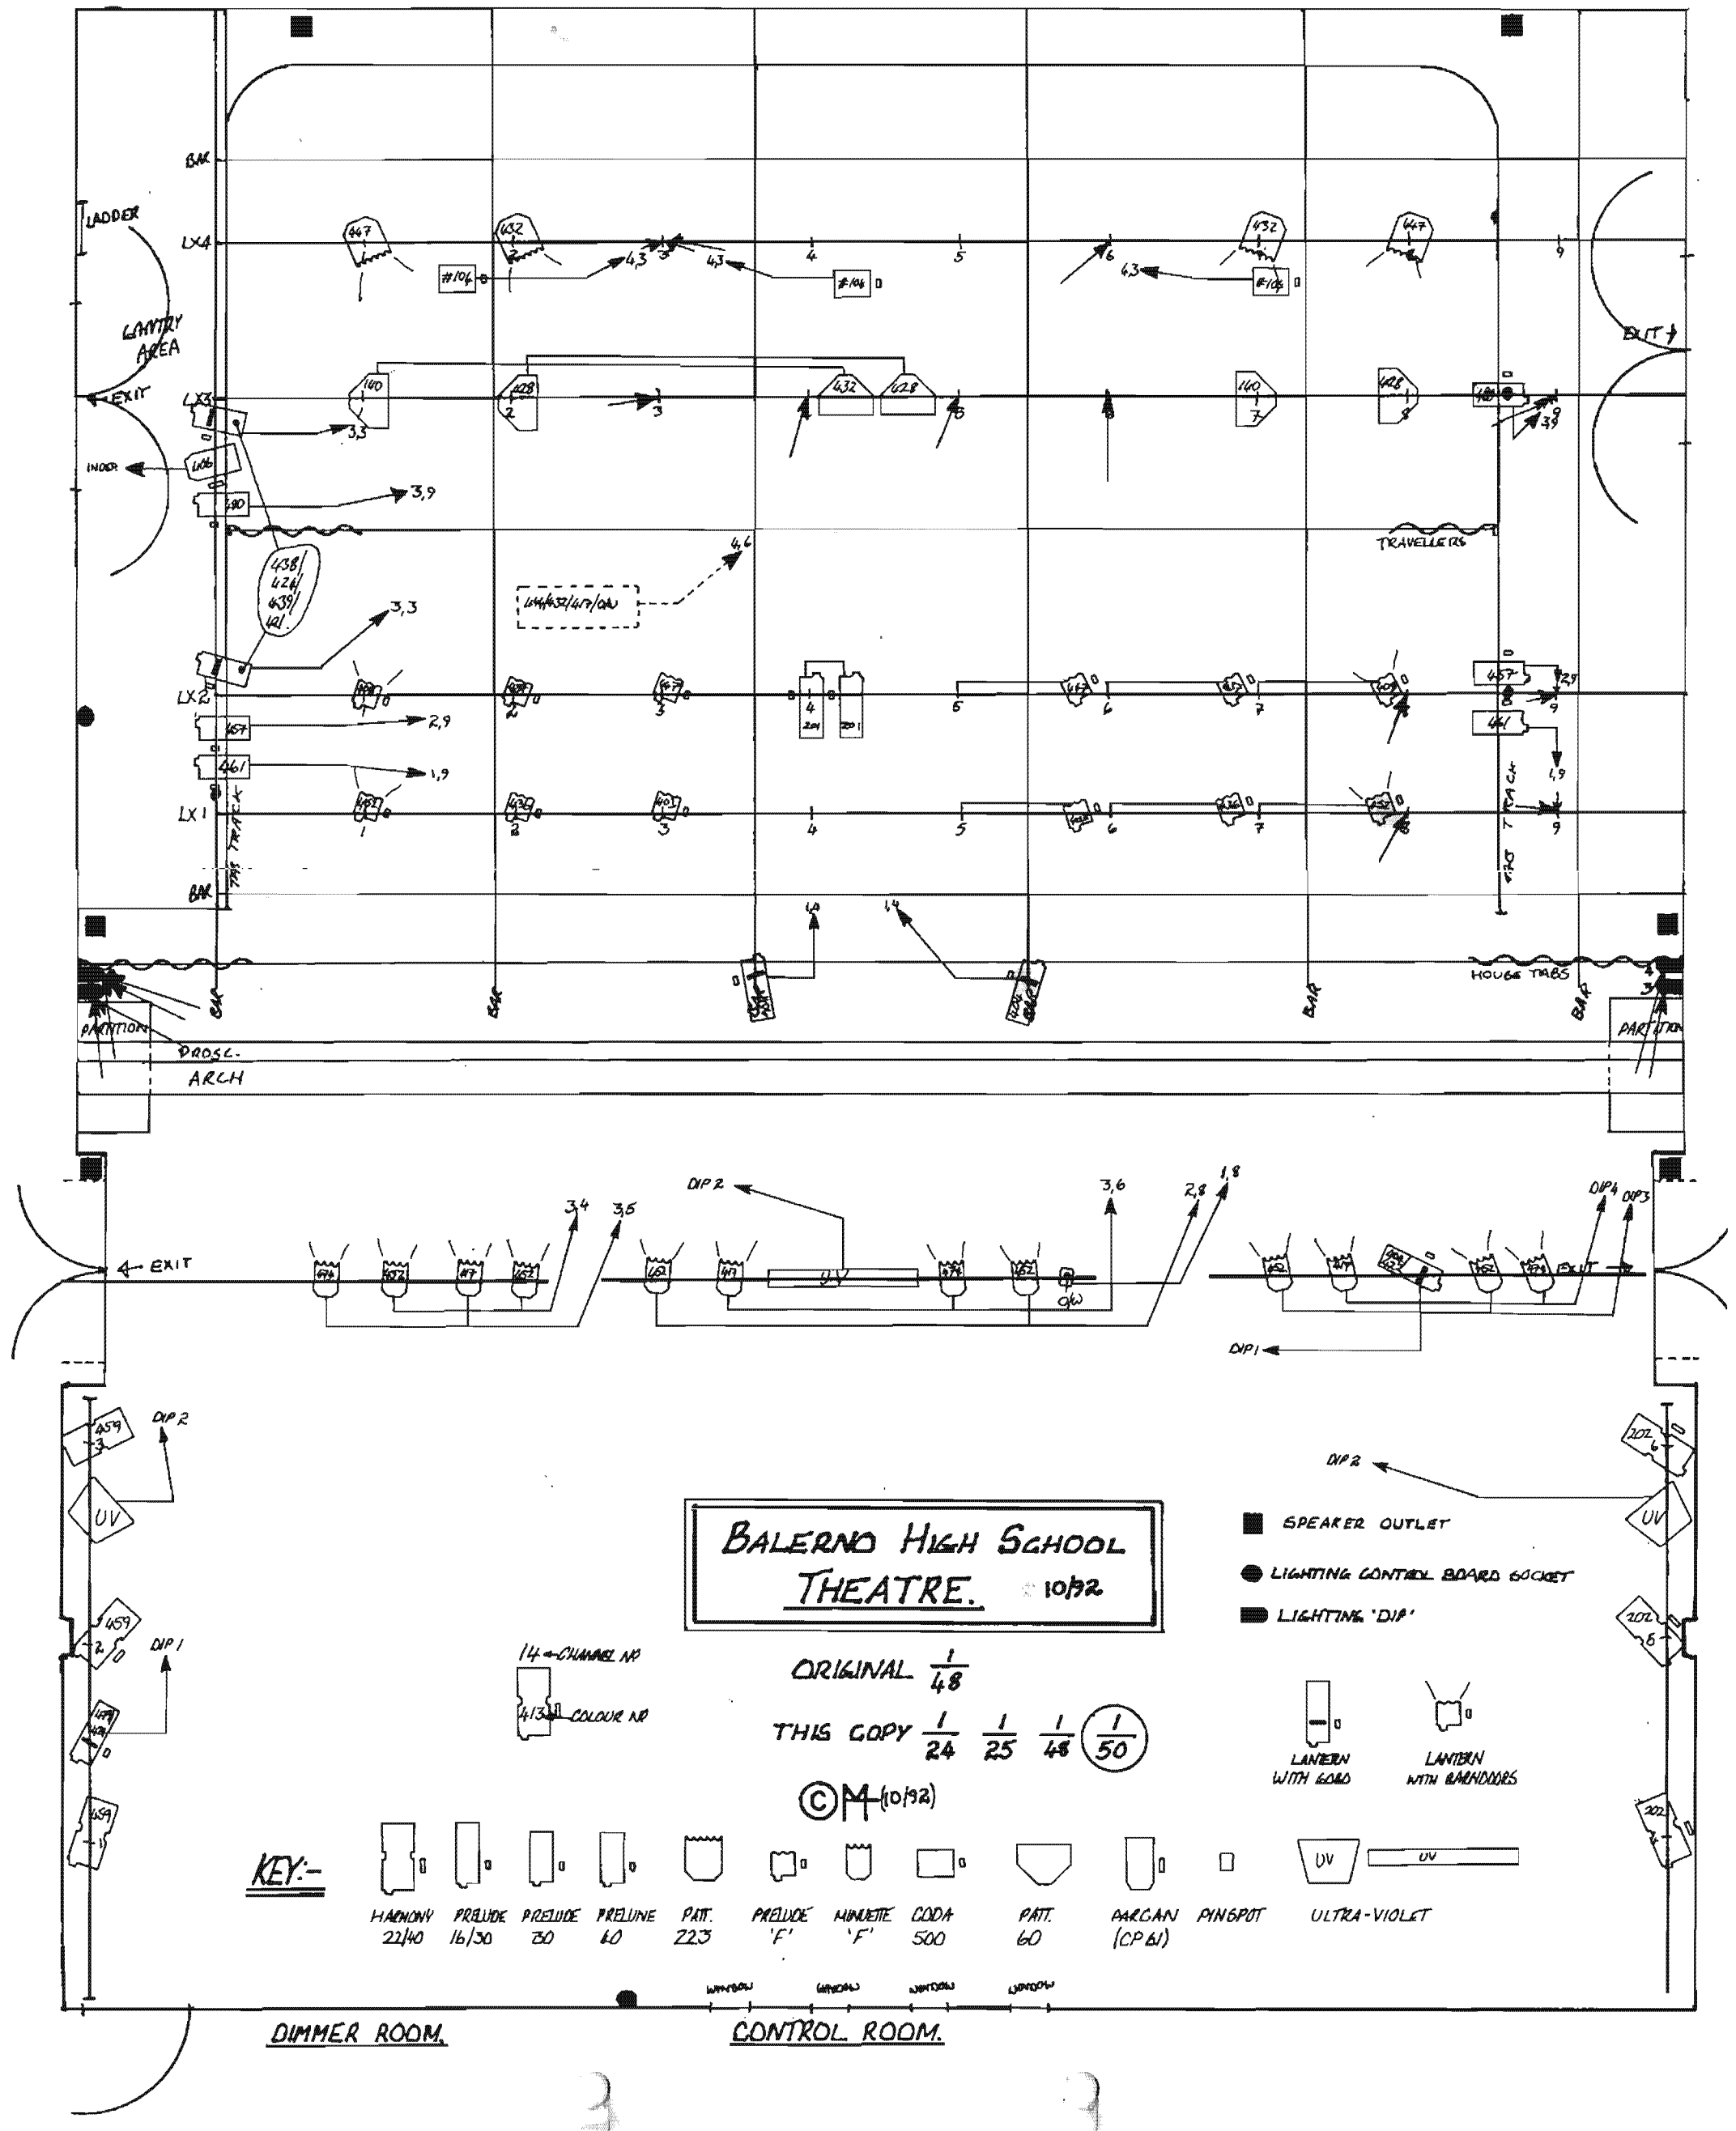
BALERNO HIGH SCHOOL
THEATRE. 10/92
ORIGINAL 1/48
THIS COPY 1/24 1/25 1/48 1/50
©M (10/92)
SPEAKER OUTLET
LIGHTING CONTROL BOARD SOCKET
LIGHTING 'DIP'
LANTERN WITH GOBO
LANTERN WITH BARNDOORS
KEY:-
HARMONY 22/40
PRELUDE 16/30
PRELUDE 30
PRELUNE 60
PATT. 223
PRELUDE 'F'
MINUETTE 'F'
CODA 500
PATT. 60
PARCAN (CP61)
PINSPOT
ULTRA-VIOLET
DIMMER ROOM.
CONTROL ROOM.
LADDER
GANTRY AREA
EXIT
INDEP.
TRAVELLERS
HOUSE TABS
PARTITION
PROSC. ARCH
DIP 1
DIP 2
DIP 3
DIP 4
UV
14 ← CHANNEL NO
413 COLOUR NO